Church Street Car Park Framework

Principles for improved public use

Falmouth CP

N

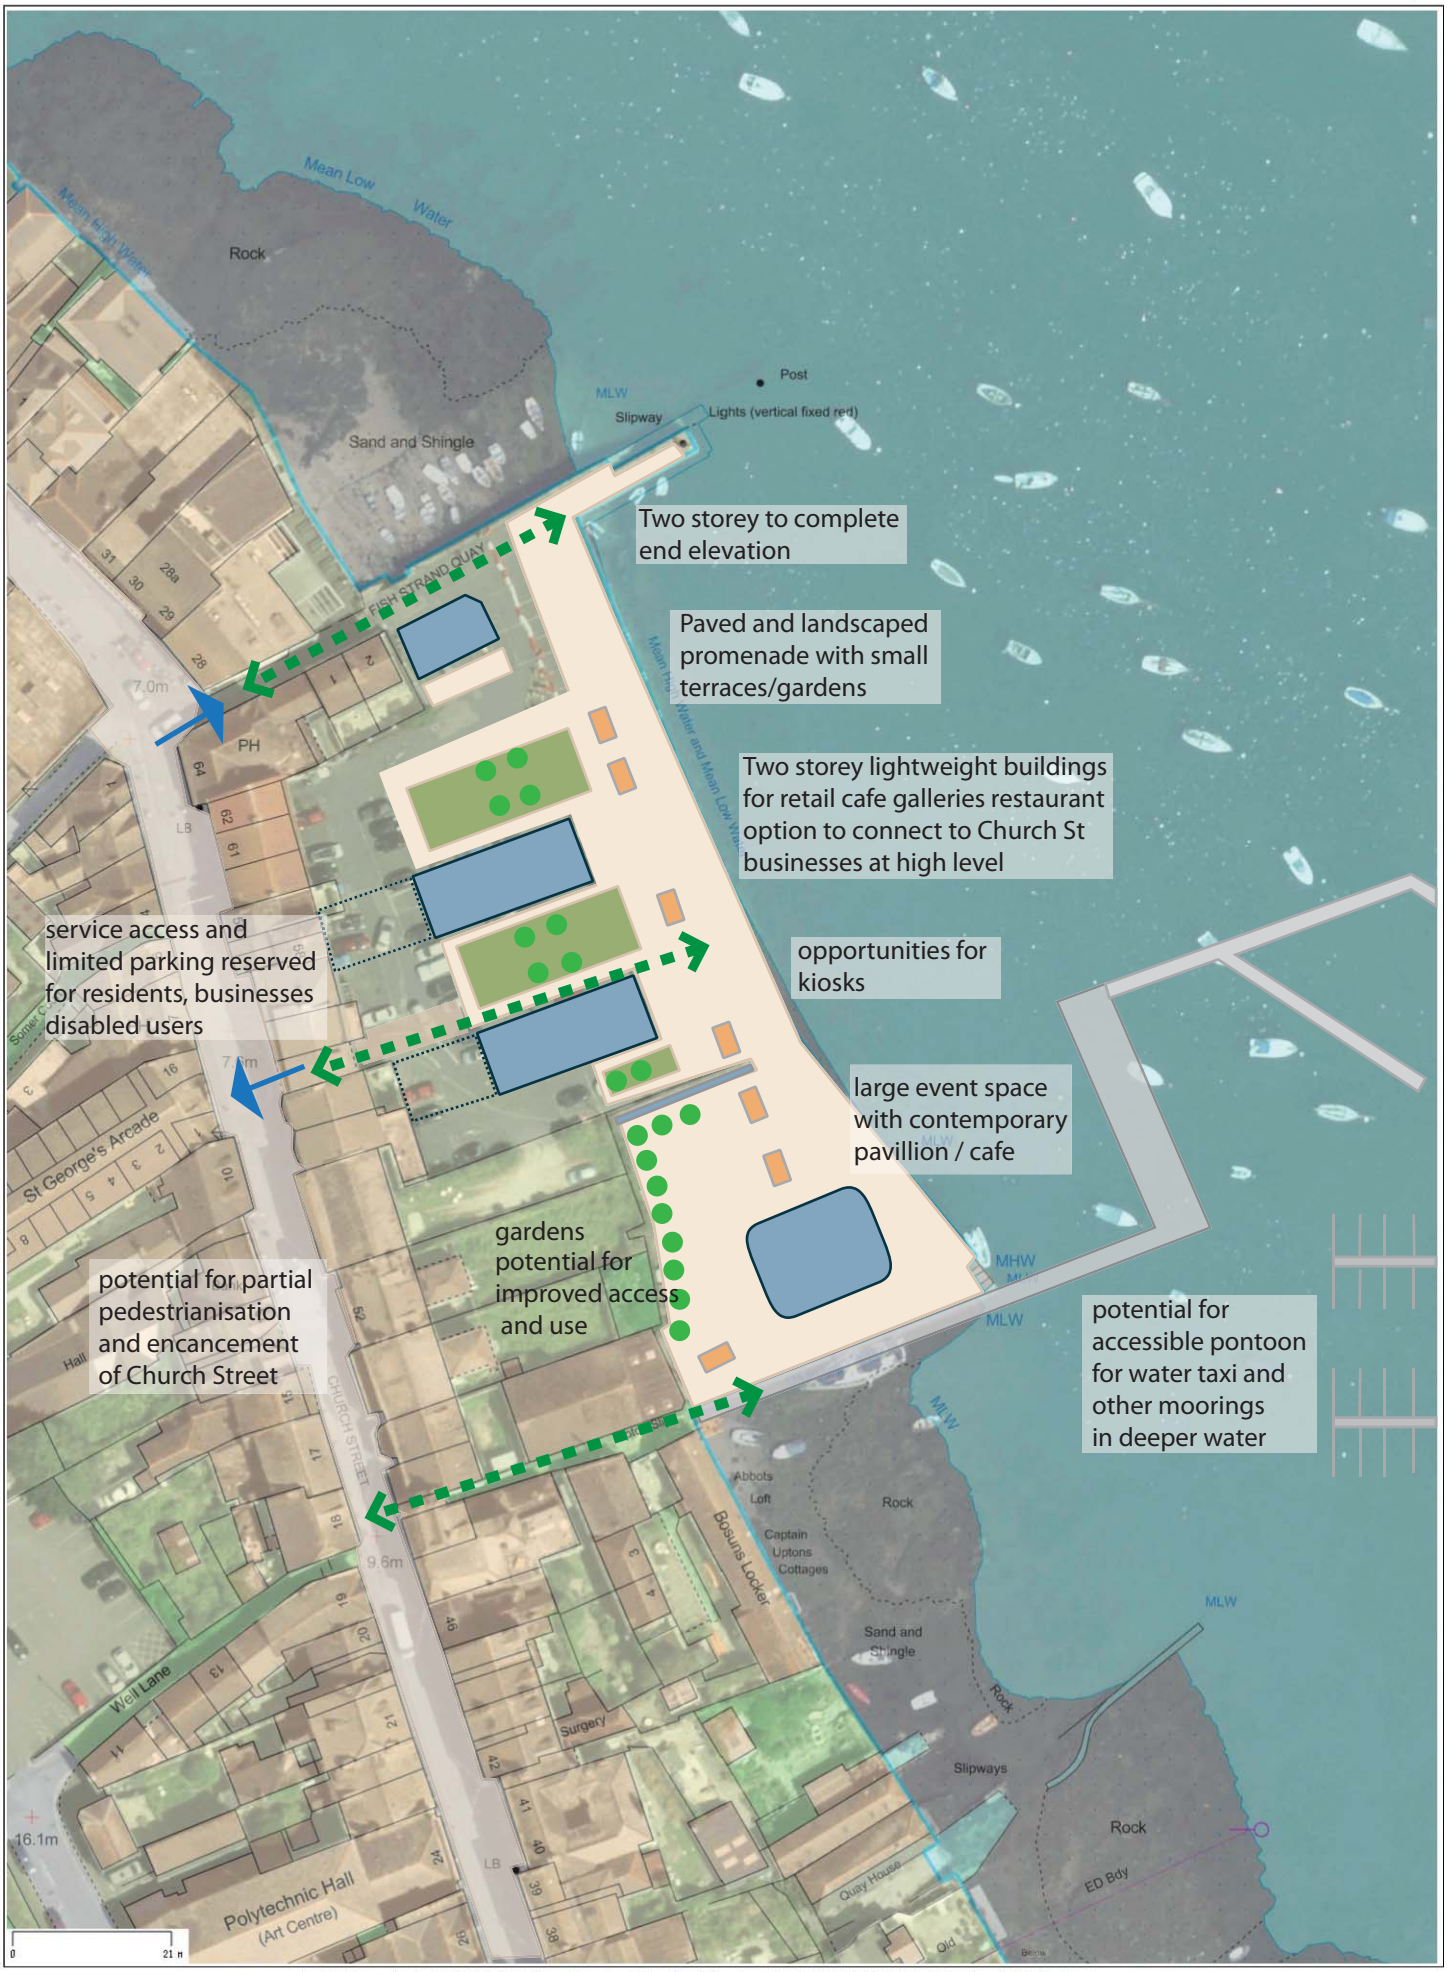

Date Created: 31-8-2016 | Map Centre (Easting/Northing): 180967 / 32809 | Scale: 1:1000 | © Crown copyright and database right. All rights reserved (100050788) 2016 : © Aerial Imagery - www.getmapping.com